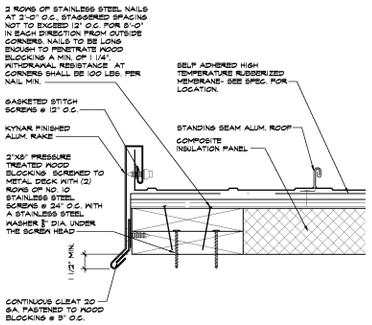

1 A126 RAKE DETAIL @ METAL ROOFS
SCALE: 3" = 1'-0"

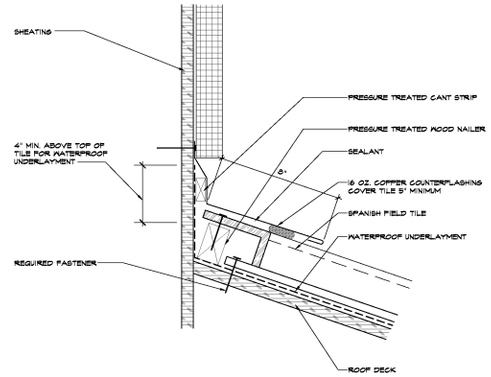

4 A126 WALL FLASHING @ CLAY TILE ROOF
SCALE: 3" = 1'-0"

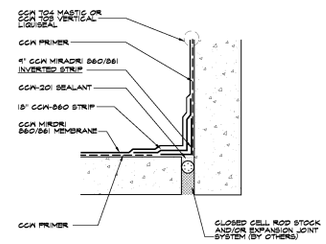

7 A126 EXPANSION JOINT
N.T.S. @ DECK TO WALL OR CURB

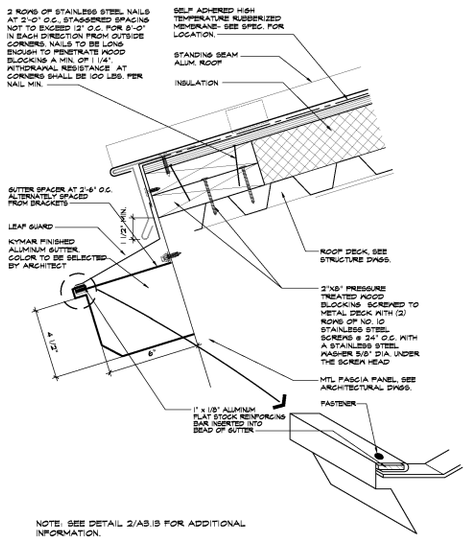

NOTE: SEE DETAIL 2/A9.13 FOR ADDITIONAL INFORMATION.

2 A126 GUTTER DETAIL AT METAL ROOF
SCALE: 3" = 1'-0"

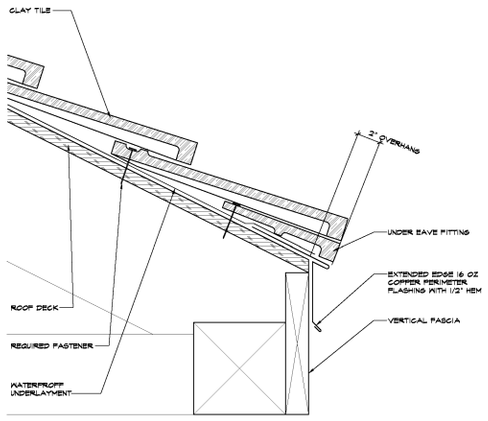

5 A126 EAVE @ CLAY TILE ROOF
SCALE: 3" = 1'-0"

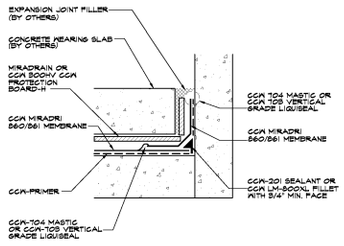

8 A126 CURB AND PARAPET
N.T.S.

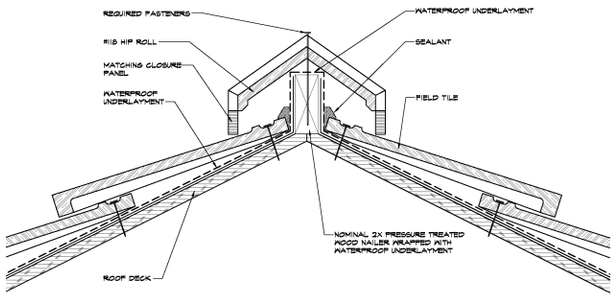

3 A126 SECTION THRU HIP
SCALE: 3" = 1'-0"

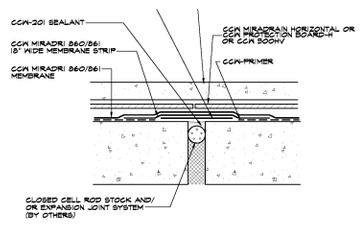

ALTERNATE METHOD:
CENTER 12 INCH WIDE STRIP OF BUTYL MEMBRANE OVER EXPANSION JOINT AND ADHERE TO THE CONCRETE DECK. SPLICE CGN-860 MEMBRANE ONTO BOTH SIDES OF THE BUTYL MEMBRANE STRIP USING SPLICE CLEANER, EP-75 SPLICING CEMENT AND LAP SEALANT.

6 A126 EXPANSION JOINT COVER
N.T.S.

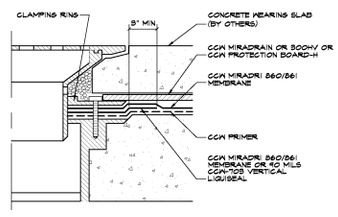

9 A126 DUAL LEVEL DRAIN
N.T.S.

ES-A ARCHITECTS
ELKIN / SOBOLTA & ASSOCIATES
19 PARK AVENUE RUTHERFORD NJ 07070-1711
VOICE 201.933.5511 FAX 201.933.9722

MICHAEL A. ELKIN, AIA
NJ LICENSE C-6007
NY LICENSE 14760

MODESTE A. SOBOLTA, AIA
N.J. LIC. C-5943
CT. LIC. 8203

STRUCTURAL
ALLIED ENGINEERING ASSOCIATES
925 MARIE COURT FRANKLIN LAKES, NJ 07417
VOICE 201.677.1744 FAX 201.677.0249

ELECTRICAL/MECHANICAL DESIGN CONSULTANTS
A/C DESIGN
79 BEAVER AVENUE CLINTON, NJ 08809
VOICE 908.238.9035 FAX 908.238.9036

MECHANICAL DESIGN CONSULTANTS
J.A.R. Engineering, Inc.
Engineering Consultants
14 COMMERCE STREET – SUITE #110
FLEMINGTON, NEW JERSEY 08822
TEL(908)284-9040 FAX(908)284-9095
www.jarengineering.com
Cert. Of Authorization #24GA27968000

Robert L. Christensen, PE
NJ Professional Engineer License #GE-42241

COPYRIGHT 2009 ELKIN/SOBOLTA AND ASSOCIATES

THESE DRAWINGS ARE INSTRUMENTS OF THE ARCHITECT'S SERVICE AND ARE THE PROPERTY OF THE ARCHITECTS. REPRODUCTION OF THESE DRAWINGS OR REUSE OF THE INFORMATION CONTAINED HEREIN, IN ANY WAY OR FOR ANY PURPOSE, IS PROHIBITED WITHOUT THE EXPRESS WRITTEN APPROVAL OF THE ARCHITECT.

THESE DRAWINGS ARE ONLY INTENDED TO GRAPHICALLY DESCRIBE THE GENERAL NATURE AND SCOPE OF THE ARCHITECTS WORK. FIELD CONDITIONS MUST BE VERIFIED PRIOR TO THE START OF ANY CONSTRUCTION BASED ON THE DRAWINGS.

REV	DATE	DESCRIPTION
	10.30.09	PERMIT ISSUE
	9.28.09	50% CD ISSUE

THE FIESTA

CASA DE ROSA ROOM ALTERATIONS
NJ ROUTE 17 WOOD-RIDGE
NEW JERSEY 07075

OWNER:

DELDOR REALTY
255 NJ ROUTE 17 SOUTH
WOOD-RIDGE, NJ 07075

DRAWING TITLE

PROJ. NO. 1280-09 SCALE: AS SHOWN
DRAWN: RZ CKD: TB
DATE:

A-126