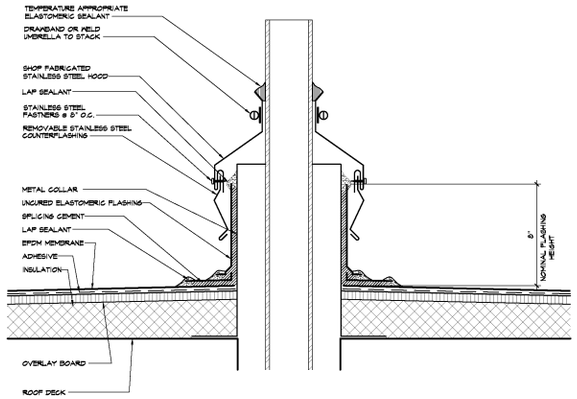

1 A-128 HOT PIPE
SCALE: 3" = 1'-0"

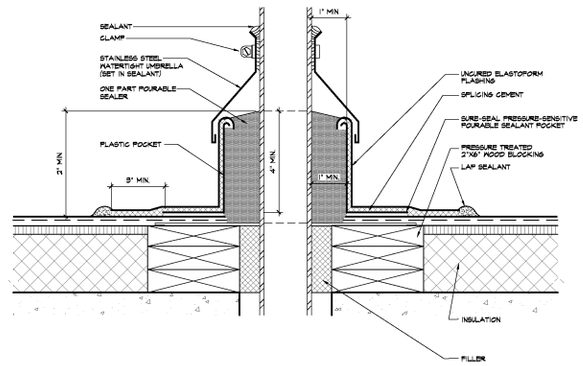

NOTES:
1. 180°F MAXIMUM TEMPERATURE.
2. POURABLE SEALER MUST CONTACT UNCURED ELASTOFORM FLASHING AND DECK MEMBRANE.
3. DECK FLANGE MUST BE CONTINUOUS WITH ROUNDED CORNERS.
4. POURABLE SEALER MUST CONTACT THE BARE SURFACE OF THE PENETRATION. ALL DEBRIS (PAINT, RUST, LEAD, OTHER FLASHINGS, ETC.) MUST BE REMOVED FROM THE PENETRATION.

4 A-128 PITCH POCKET DETAIL
SCALE: 3" = 1'-0"

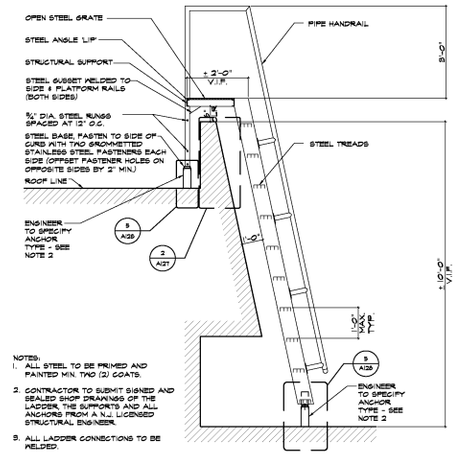

NOTES:
1. ALL STEEL TO BE PRIMED AND PAINTED MIN. TWO (2) COATS.
2. CONTRACTOR TO SUBMIT SIGNED AND SEALED SHOP DRAWINGS OF THE LADDER, THE SUPPORTS AND ALL ANCHORS FROM A N.J. LICENSED STRUCTURAL ENGINEER.
3. ALL LADDER CONNECTIONS TO BE WELDED.

7 A-128 NEW LADDER DETAIL
SCALE: 1/2" = 1'-0"

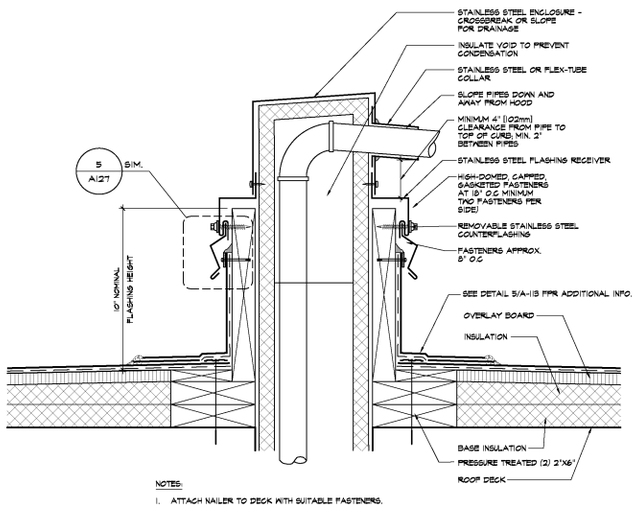

NOTES:
1. ATTACH NAILER TO DECK WITH SUITABLE FASTENERS.

2 A-128 PIPE CURB
SCALE: 3" = 1'-0"

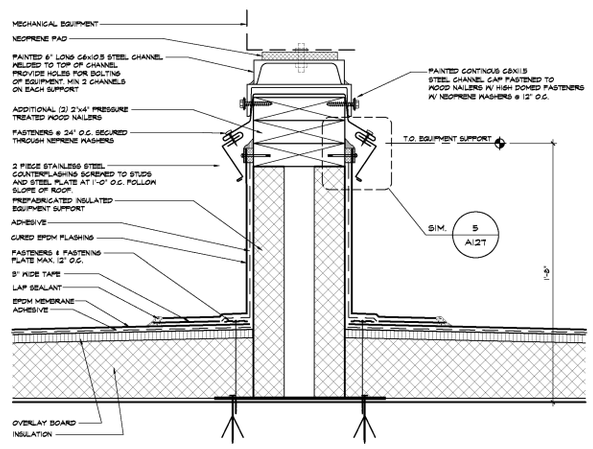

5 A-128 EQUIPMENT SUPPORT DETAIL
SCALE: 3" = 1'-0"

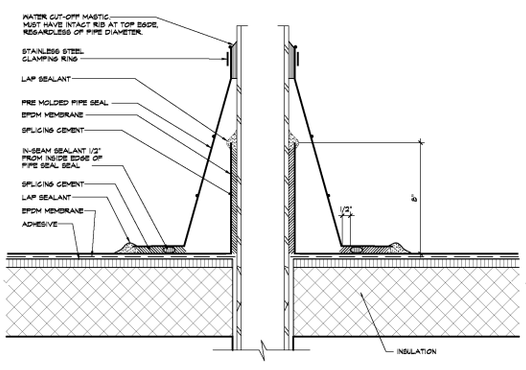

3 A-128 VENT PIPE DETAIL
SCALE: 3" = 1'-0"

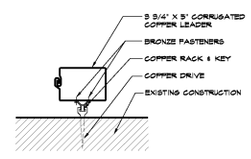

RECTANGULAR LEADER

6 A-128 LEADER SUPPORT DETAIL
SCALE 1 1/2" - 1'-0"

ES-A ARCHITECTS
ELKIN / SOBOLTA & ASSOCIATES
19 PARK AVENUE RUTHERFORD NJ 07070-1711
VOICE 201.933.5511 FAX 201.933.9722

MICHAEL A. ELKIN, AIA
NJ LICENSE C-6097
NY LICENSE 14760

MODESTE A. SOBOLTA, AIA
N.J. LIC. C-5943
CT. LIC. 8203

STRUCTURAL
ALLIED ENGINEERING ASSOCIATES
925 MARIE COURT FRANKLIN LAKES, NJ 07417
VOICE 201.677.1744 FAX 201.677.0249

ELECTRICAL/MECHANICAL DESIGN CONSULTANTS
A/C DESIGN
79 BEAVER AVENUE CLINTON, NJ 08809
VOICE 908.238.9035 FAX 908.238.9036

MECHANICAL DESIGN CONSULTANTS
J.A.R. Engineering, Inc.
Engineering Consultants
14 COMMERCE STREET – SUITE #110
FLEMINGTON, NEW JERSEY 08822
TEL(908)284-9040 FAX(908)284-9095
www.jarengineering.com
Cert. Of Authorization #24GA27968000

Robert L. Ostenden, PE
NJ Professional Engineer License #GE-42241

COPYRIGHT 2007 ELKIN/SOBOLTA AND ASSOCIATES

THESE DRAWINGS ARE INSTRUMENTS OF THE ARCHITECT'S SERVICE AND ARE THE PROPERTY OF THE ARCHITECTS. REPRODUCTION OF THESE DRAWINGS OR REUSE OF THE INFORMATION CONTAINED HEREIN, IN ANY WAY OR FOR ANY PURPOSE, IS PROHIBITED WITHOUT THE EXPRESS WRITTEN APPROVAL OF THE ARCHITECT.

THESE DRAWINGS ARE ONLY INTENDED TO GRAPHICALLY DESCRIBE THE GENERAL NATURE AND SCOPE OF THE ARCHITECTS WORK. FIELD CONDITIONS MUST BE VERIFIED PRIOR TO THE START OF ANY CONSTRUCTION BASED ON THE DRAWINGS.

REV	DATE	DESCRIPTION
	9.28.04	50% CD ISSUE

THE FIESTA

CASA DE ROSA ROOM ALTERATIONS
NJ ROUTE 17 WOOD-RIDGE
NEW JERSEY 07075

OWNER:
DELDOR REALTY
259 NJ ROUTE 17 SOUTH
WOOD-RIDGE, NJ 07075

DRAWING TITLE

PROJ. NO. 1280-03 SCALE: AS SHOWN
DRAWN: ED CKD: TA
DATE:

A128

DRAWING # 1280-03-2005-10-03-Drawings Revised 1280-03 A-128.dwg Oct 20, 2005 4:20pm