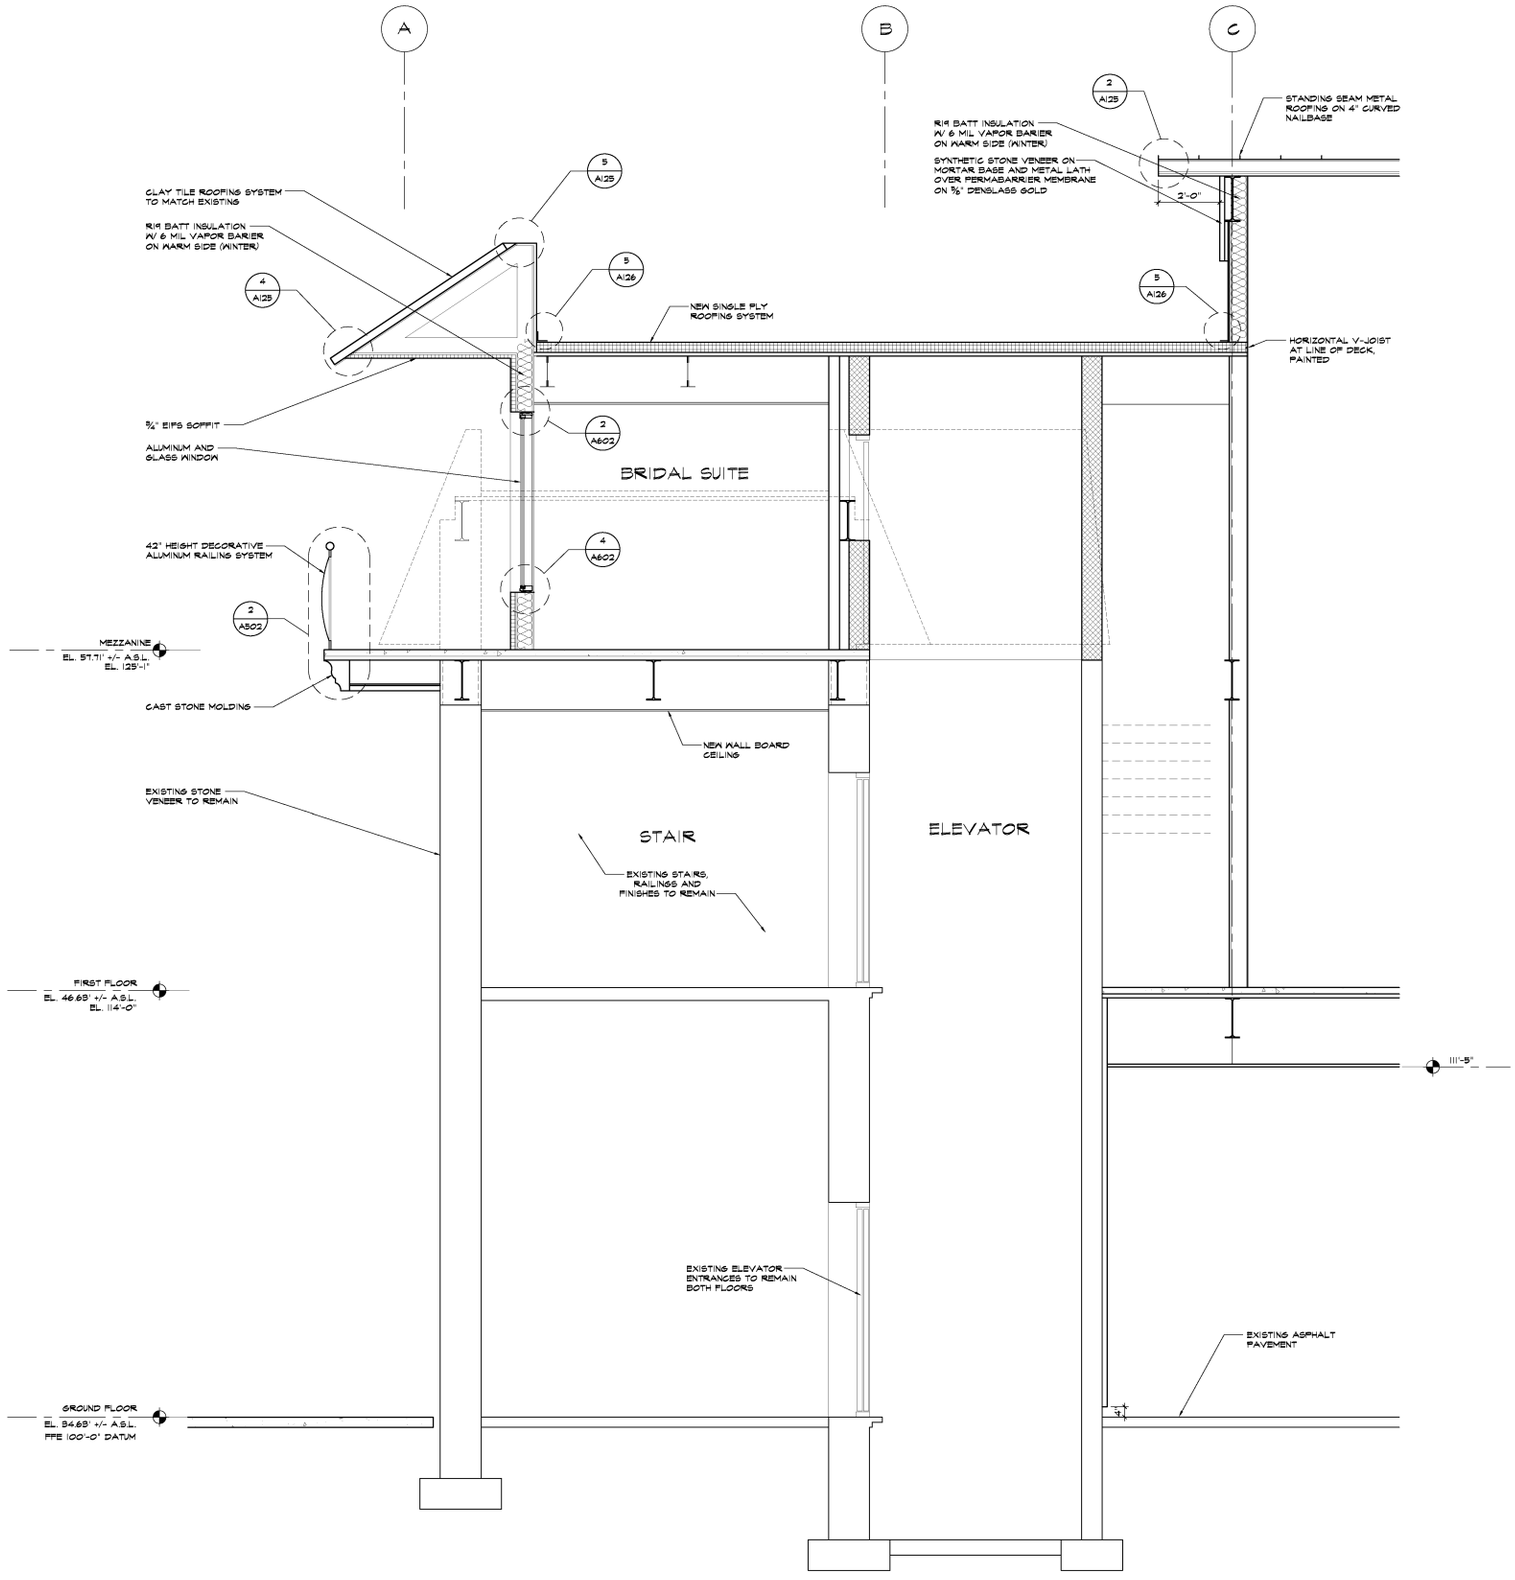


1 A324 WALL SECTION LOOKING SOUTH
SCALE 1/2" = 1'-0"


ES-A ARCHITECTS

ELKIN / SOBOLTA & ASSOCIATES
19 PARK AVENUE RUTHERFORD NJ 07070-1711
VOICE 201.933.5511 FAX 201.933.9722

MICHAEL A. ELKIN, AIA
NJ LICENSE C-6907
NY LICENSE 14760

MODESTE A. SOBOLTA, AIA
N.J. LIC. C-5943
CT. LIC. 8203

STRUCTURAL
ALLIED ENGINEERING ASSOCIATES
925 MARIE COURT FRANKLIN LAKES, NJ 07417
VOICE 201.677.1744 FAX 201.677.0249

ELECTRICAL/MECHANICAL DESIGN CONSULTANTS
A/C DESIGN
79 BEAVER AVENUE CLINTON, NJ 08809
VOICE 908.238.9035 FAX 908.238.9036

MECHANICAL DESIGN CONSULTANTS
J.A.R. Engineering, Inc.
Engineering Consultants
14 COMMERCE STREET – SUITE #110
FLEMINGTON, NEW JERSEY 08822
TEL(908)284-9040 FAX(908)284-9095
www.jarengineering.com
Cert. Of Authorization #24GA27968000

Robert L. Christensen, PE
NJ Professional Engineer License #GE-42241



COPYRIGHT 2009 ELKIN/SOBOLTA AND ASSOCIATES

THESE DRAWINGS ARE INSTRUMENTS OF THE ARCHITECT'S SERVICE AND ARE THE PROPERTY OF THE ARCHITECT. REPRODUCTION OF THESE DRAWINGS OR REUSE OF THE INFORMATION CONTAINED HEREIN, IN ANY WAY OR FOR ANY PURPOSE, IS PROHIBITED WITHOUT THE EXPRESS WRITTEN APPROVAL OF THE ARCHITECT.

THESE DRAWINGS ARE ONLY INTENDED TO GRAPHICALLY DESCRIBE THE GENERAL NATURE AND SCOPE OF THE ARCHITECT'S WORK. FIELD CONDITIONS MUST BE VERIFIED PRIOR TO THE START OF ANY CONSTRUCTION BASED ON THE DRAWINGS.


| REV | DATE | DESCRIPTION |
|---|---|---|
| | 10.30.09 | PERMIT ISSUE |
| | 9.28.09 | 50% CD ISSUE |

# THE FIESTA

# CASA DE ROSA ROOM ALTERATIONS

NJ ROUTE 17 WOOD-RIDGE
NEW JERSEY 07075

OWNER:

DELDOR REALTY
255 NJ ROUTE 17 SOUTH
WOOD-RIDGE, NJ 07075

DRAWING TITLE
WALL SECTIONS

PROJ. NO. 1280-09 SCALE: AS SHOWN
DRAWN: RZ CKD: TS
DATE:

A324